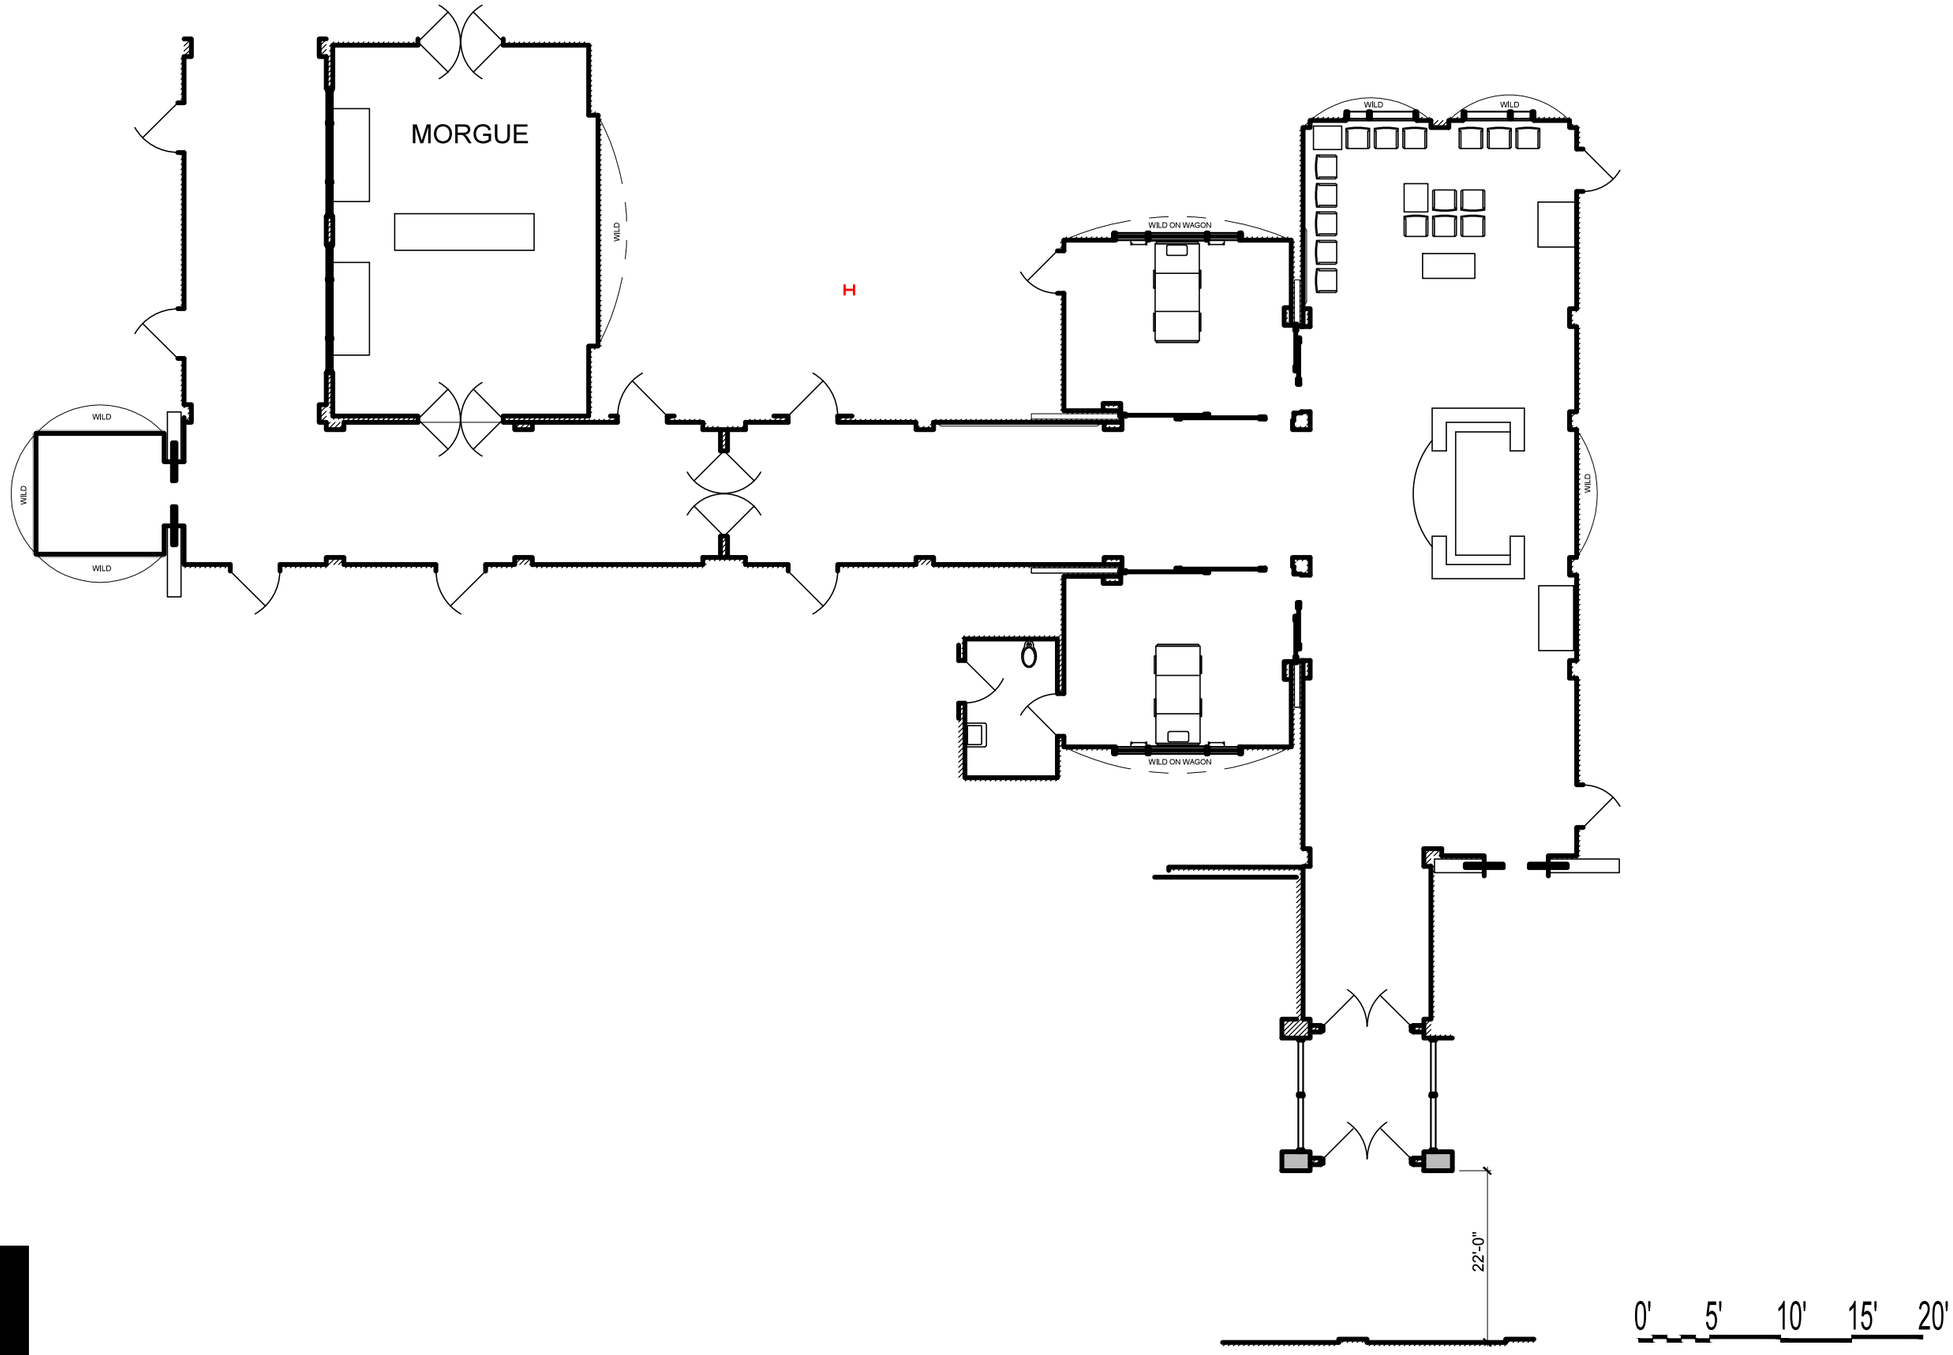

TEEN WOLF SEASON 6

HOSPITAL FIRST FLOOR INTERIOR - DIRECTOR'S PLAN SOUTH STAGE SCALE: 3/32" = 1'-0" - 5-10-2016